



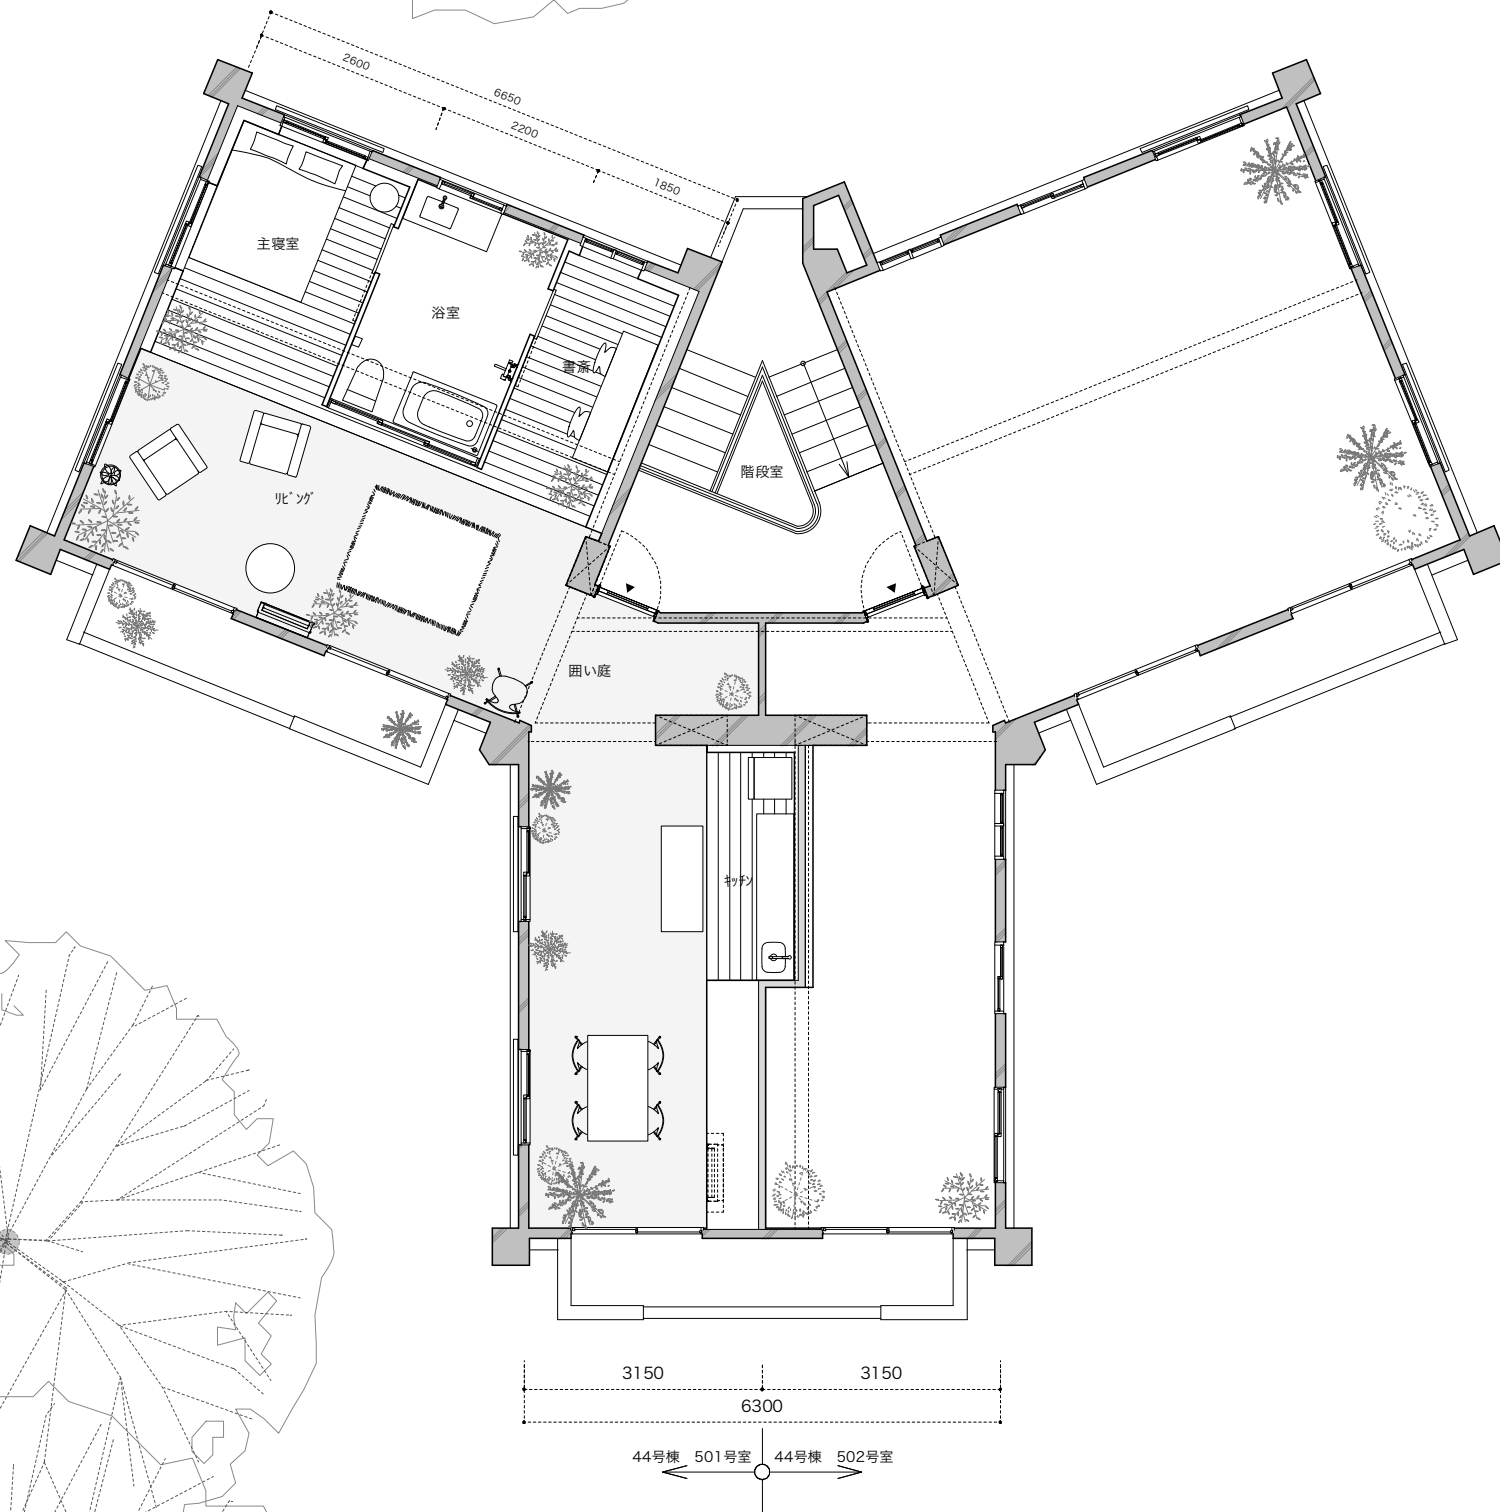

平面詳細図 S=1/100

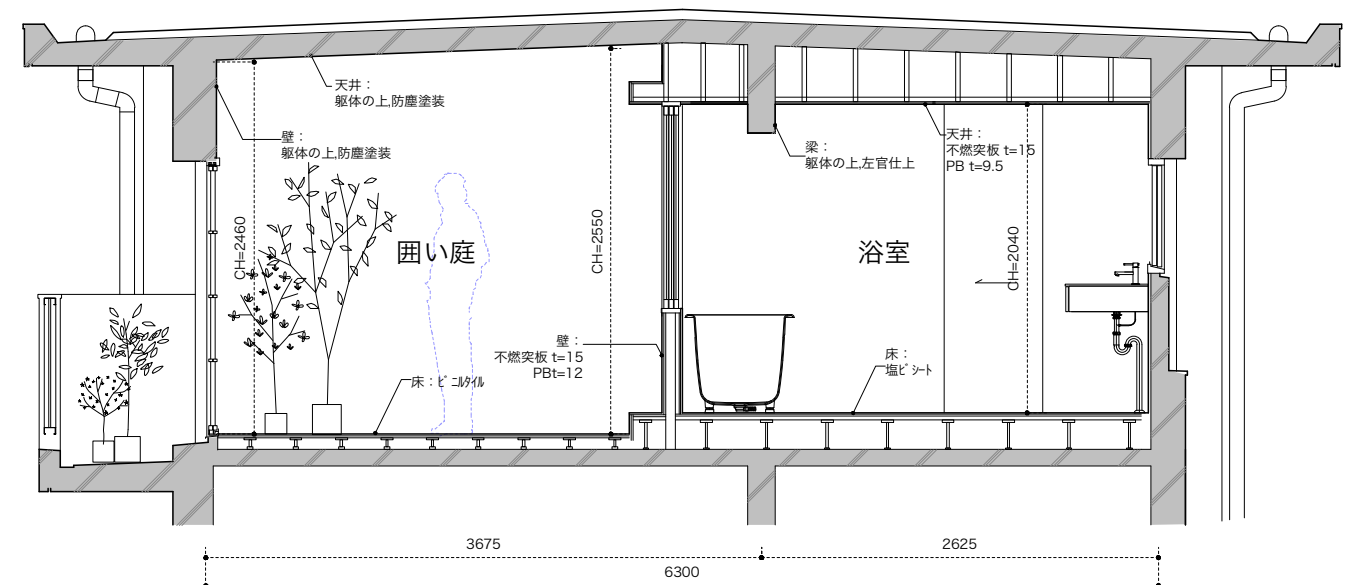

断面詳細図 S=1/50